ASSOCIATION OF ONTARIO LAND SURVEYORS
PLAN SUBMISSION FORM
1013131

THIS PLAN IS NOT VALID UNLESS IT IS AN EMBOSSED ORIGINAL COPY ISSUED BY THE SURVEYOR

SURVEYOR'S REAL PROPERTY REPORT
PART 1
PLAN OF
PART OF LOT 36
REGISTERED PLAN 203
CITY OF TORONTO
MUNICIPALITY OF METROPOLITAN TORONTO

SCALE 1: 100

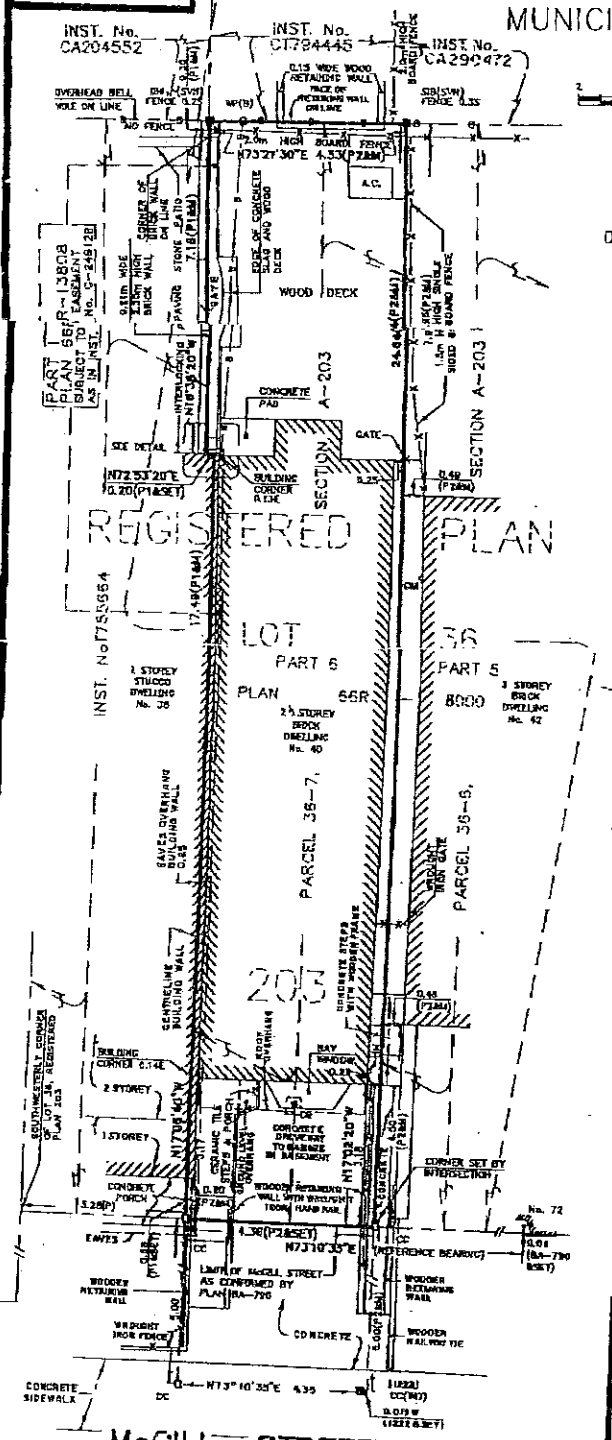

David B.Searles Surveying Ltd.
ONTARIO LAND SURVEYORS
1995

METRIC
DISTANCES SHOWN ON THIS PLAN ARE IN METRES AND CAN BE CONVERTED TO FEET BY DIVIDING BY 0.3048

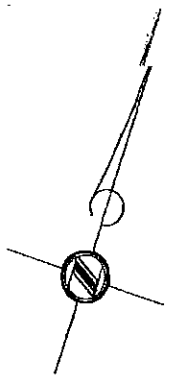

DETAIL (NOT TO SCALE)

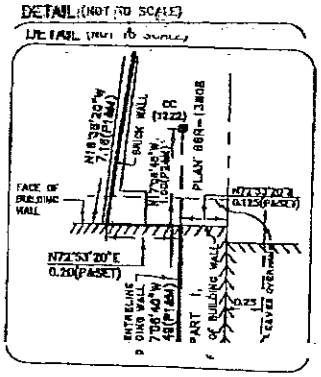

NOTE
BEARINGS ARE ASTRONOMIC AND ARE REFERRED TO THE NORTHERLY LIMIT OF McGILL STREET AS SHOWN ON PLAN 66R-13808 HAVING A BEARING OF N73°10'35"E

LEGEND

■	DENOTES	MONUMENT FOUND
□	DENOTES	MONUMENT SET
SIB	DENOTES	STANDARD IRON BAR
IB	DENOTES	IRON BAR
CC	DENOTES	CUT CROSS
WIT	DENOTES	WITNESS
P	DENOTES	PLAN 66R-8000
P1	DENOTES	PLAN 66R-13808
P2	DENOTES	PLAN OF SURVEY BY C.E. DOTTERILL LTD. DATED OCT. 21, 1985
AC	DENOTES	AIR CONDITIONER
GM	DENOTES	GAS METER
WP(B)	DENOTES	WOODEN POLE (BELL)
-B-	DENOTES	OVERHEAD BELL WIRES
CB	DENOTES	CATCH BASIN
HM	DENOTES	HYDRO METER
SVN	DENOTES	SPEIGHT, VAN NOSTRAND & GIBSON LTD.
1222	DENOTES	C.E. DOTTERILL LTD.
R	DENOTES	ROUND
M	DENOTES	MEASURED

© THIS PLAN IS PROTECTED BY COPYRIGHT

SURVEYOR'S CERTIFICATE

I CERTIFY THAT :

THE FIELD SURVEY REPRESENTED ON THIS PLAN WAS COMPLETED ON THE 12th DAY OF JULY, 1995

JULY 13, 1995
DATE

DAVID B. SEARLES — ONTARIO LAND SURVEYOR

THIS REPORT WAS PREPARED FOR DOUG PERRY
THE UNDERSIGNED ACCEPTS NO RESPONSIBILITY FOR USE BY OTHER PARTIES

PART 2
THIS PLAN MUST BE READ IN CONJUNCTION WITH SURVEY REPORT DATED JULY 13, 1995

David B.Searles Surveying Ltd.
ONTARIO LAND SURVEYORS
6284 VILLAGE CENTRE COURT, MISSISSAUGA, ONTARIO
L4Z 1S2 (905) 273-5640 FAX: (905) 896-4410

Drawn	Checked
P.V.	R.S.W.

File No. 109-95

Computer Storage File No.	Operator	Disk Plan Storage No.	Plan Index No.
109-95.HOR	R.S.W.	109-95.DWG	K 6

SENT BY: PLAN DRAWN ; 8-7-95 ; 8:34AM ; 4168259891- 2